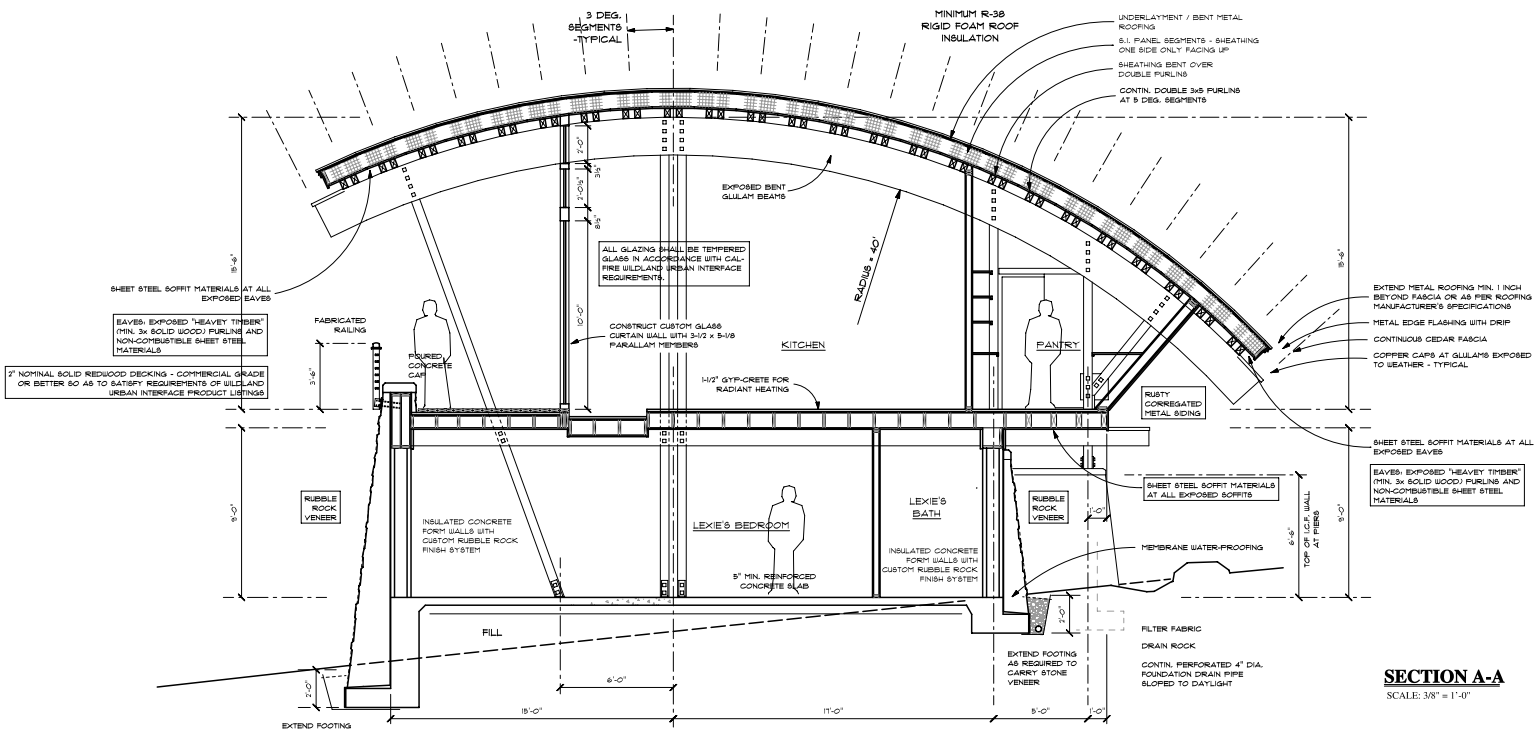

SECTION A-A

SCALE: 3/8" = 1'-0"

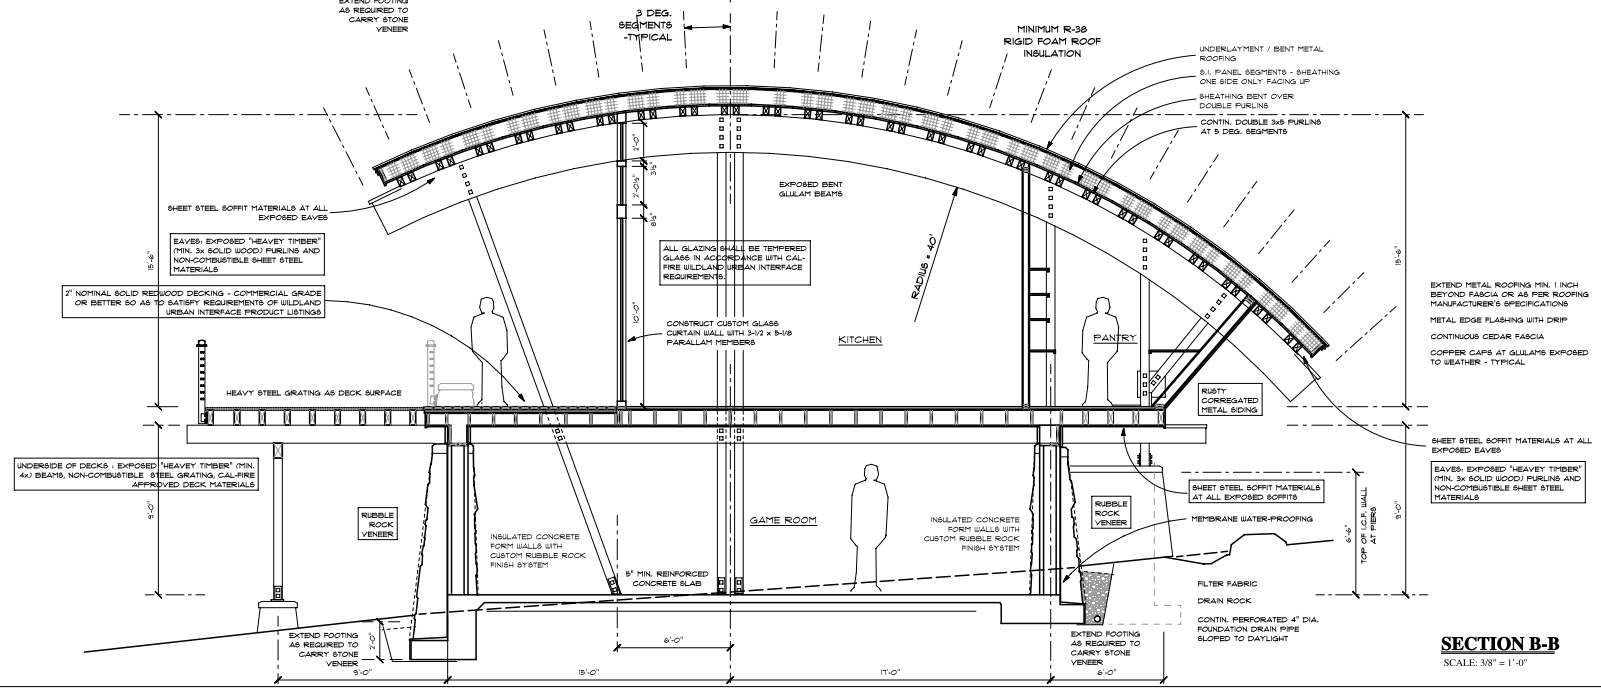

SECTION B-B

SCALE: 3/8" = 1'-0"

WRITTEN DIMENSIONS ON THESE DOCUMENTS SHALL HAVE PREFERENCE OVER SCALED DIMENSIONS. CONTRACTORS SHALL VERIFY AND BE RESPONSIBLE FOR ALL DIMENSIONS AND CONDITIONS ON THE JOB.

REMARKS	DATE
PRELIMINARY DRAWINGS NOT FOR CONSTRUCTION	
DESIGN REVIEW SET	
	04-08-08
	04-24-08
	04-30-08

ALL FIELD CHANGES TO APPROVED SET OF PLANS SHALL BE FIRST APPROVED BY THE BUILDING DEPARTMENT. FAILURE TO PROVIDE CHANGES TO THE BUILDING DEPARTMENT WILL BE CAUSE FOR THE DEPARTMENT TO ISSUE A STOP WORK NOTICE.

REMARKS	DATE
FINAL DRAWINGS	
▶ PERMIT SET	05-13-08

CADD FOLDER	SMALLWOOD
CADD FILE	A-08
DRAWN BY	TK / KM

SECTIONS

DRAWING:

A-8

©2008 KEN MERFAN ARCHITECT, BUILDER AND THOMAS ROMAN ARCHITECT EXPRESSLY RESERVES THEIR COMMON LAW COPYRIGHT AND OTHER PROPERTY RIGHTS IN THESE DOCUMENTS. THESE DOCUMENTS ARE NOT TO BE REPRODUCED, CHANGED OR COPIED IN ANY FORM OR MANNER WHATSOEVER, NOR ARE THEY TO BE ASSIGNED TO ANY THIRD PARTY WITHOUT FIRST OBTAINING THE EXPRESS WRITTEN PERMISSION AND CONSENT OF KEN MERFAN ARCHITECT, BUILDER AND/OR THOMAS ROMAN ARCHITECT.