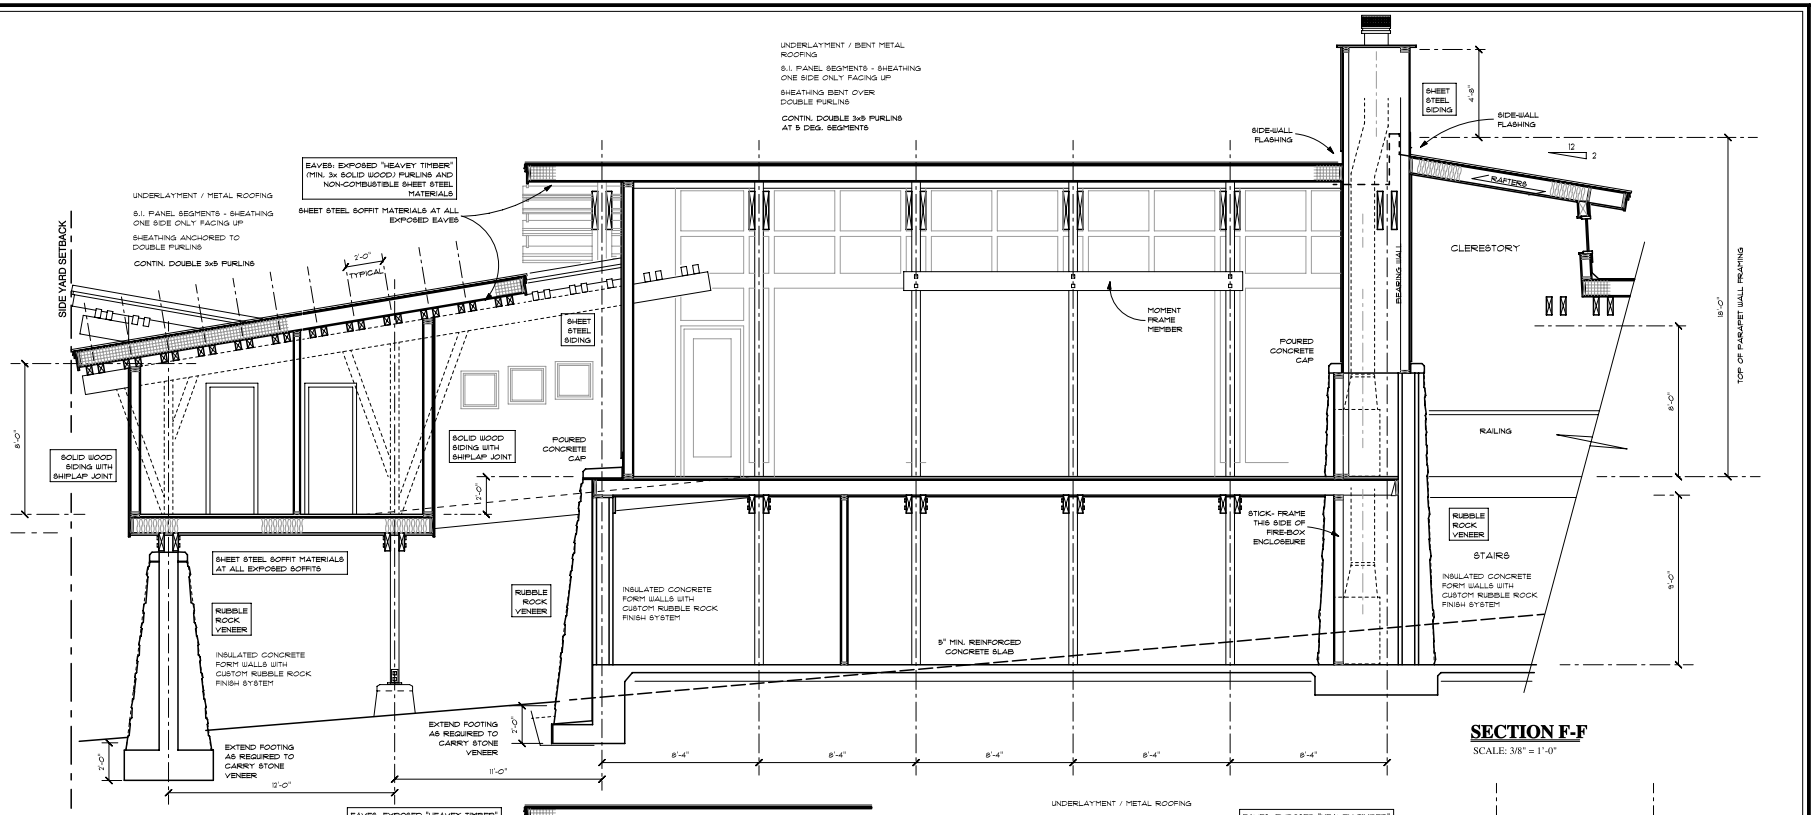

SECTION F-F

SCALE: 3/8" = 1'-0"

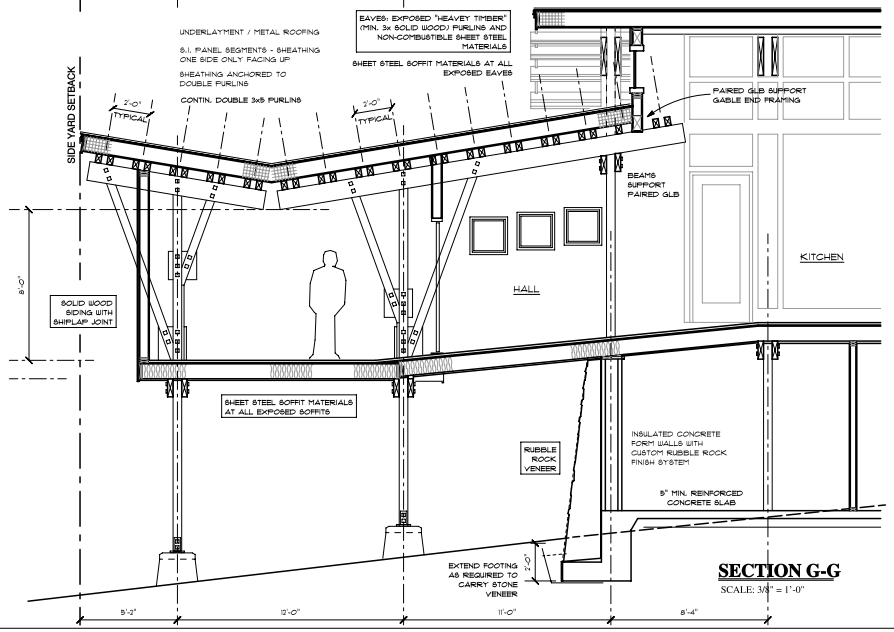

SECTION G-G

SCALE: 3/8" = 1'-0"

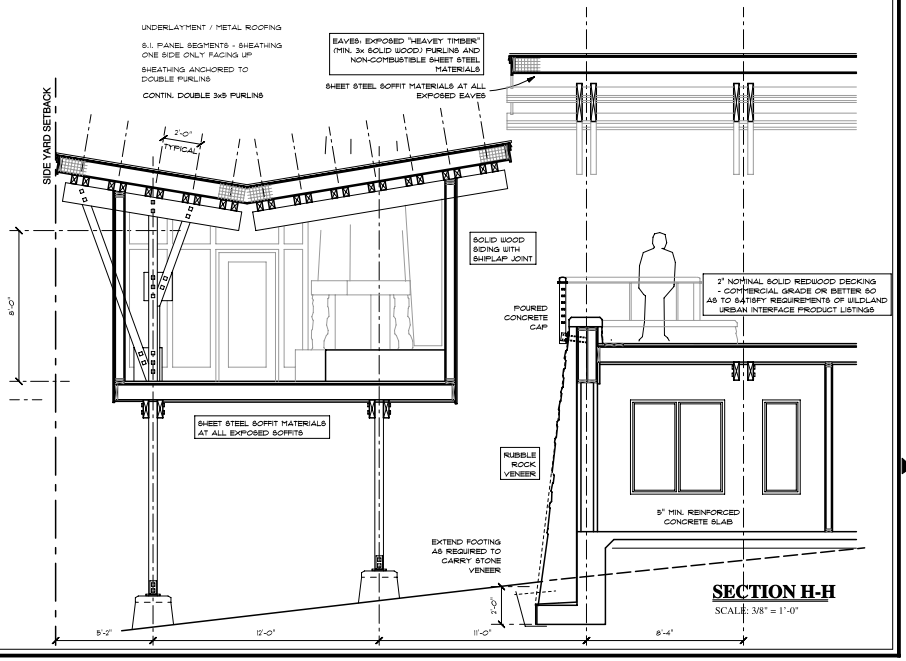

SECTION H-H

SCALE: 3/8" = 1'-0"

WRITTEN DIMENSIONS ON THESE DOCUMENTS SHALL HAVE PRECEDENCE OVER SCALED DIMENSIONS. CONTRACTORS SHALL VERIFY AND BE RESPONSIBLE FOR ALL DIMENSIONS AND CONDITIONS ON THE JOB.

REMARKS	DATE
PRELIMINARY DRAWINGS NOT FOR CONSTRUCTION	
DESIGN REVIEW SET	
	04-08-08
	04-24-08
	04-30-08

ALL FIELD CHANGES TO APPROVED SET OF PLANS SHALL BE FIRST APPROVED BY THE BUILDING DEPARTMENT. FAILURE TO PROVIDE CHANGES TO THE BUILDING DEPARTMENT WILL BE CAUSE FOR THE DEPARTMENT TO ISSUE A STOP WORK NOTICE

REMARKS	DATE
FINAL DRAWINGS	
PERMIT SET	09-19-08

CADD FOLDER	SHALLWOOD
CADD FILE	A-1
DRAWN BY	TR / KM

SECTIONS

DRAWING:

A-11

KEN NIEFAN ARCHITECT / BUILDER AND THOMAS FOMAN ARCHITECT RESERVES THEIR COMMON LAW COPYRIGHT AND OTHER PROPERTY RIGHTS IN THESE DOCUMENTS. THESE DOCUMENTS ARE NOT TO BE REPRODUCED, CHANGED, OR COPIED IN ANY FORM OR MANNER WHATSOEVER, NOR ARE THEY TO BE ASSIGNED TO ANY THIRD PARTY WITHOUT FIRST OBTAINING THE EXPRESS WRITTEN CONSENT AND CONSENT OF KEN NIEFAN ARCHITECT / BUILDER AND THOMAS FOMAN ARCHITECT.