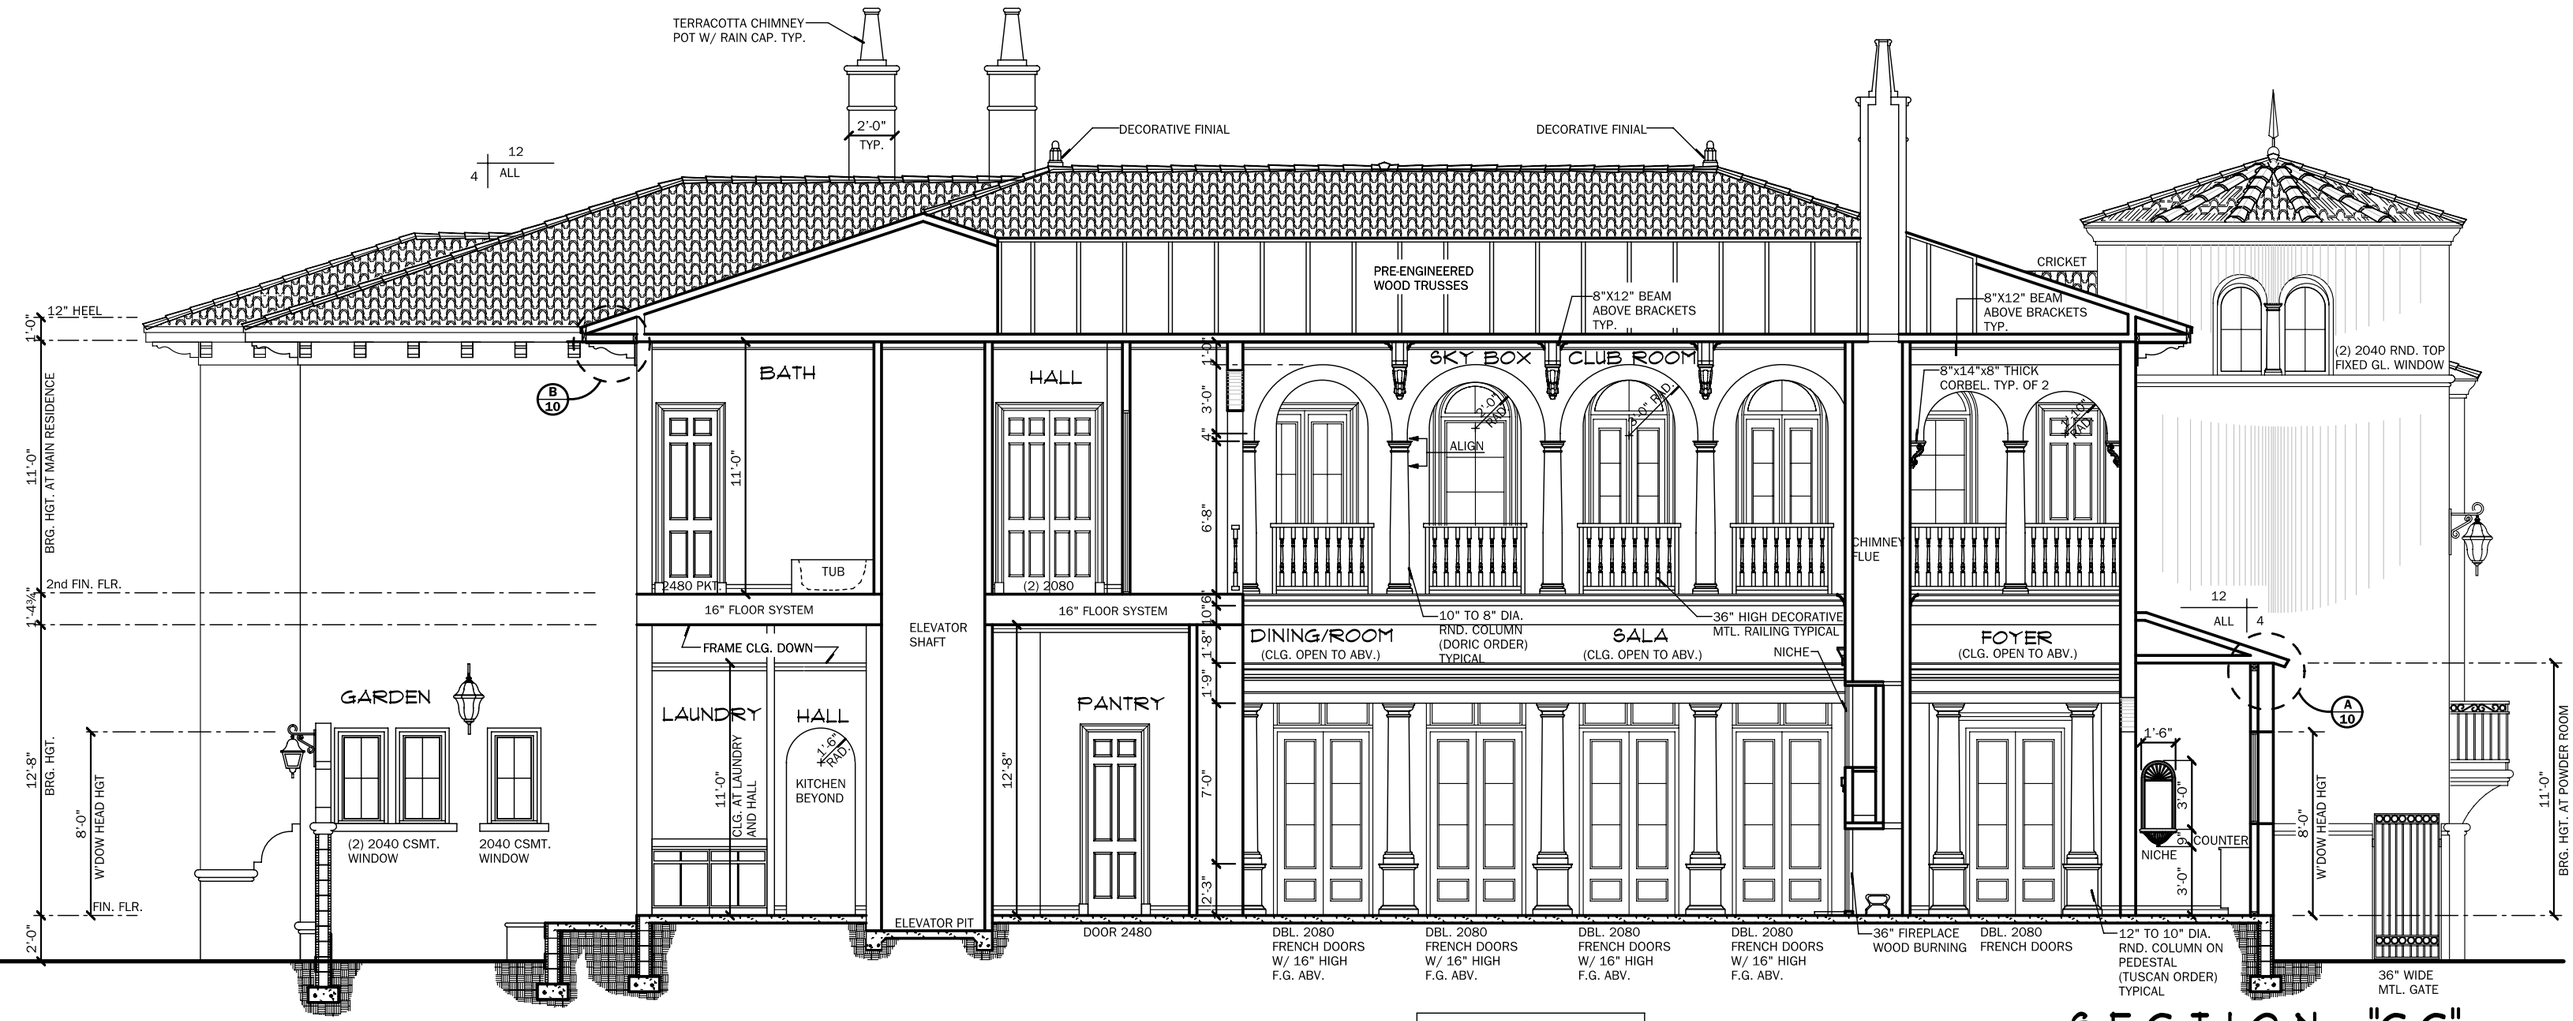

SEE FTG. DETAILS AND FOUNDATION PLANS NOTES FOR FTG. SIZES

SECTION "C-C"

SCALE: 1/4" =1'-0"